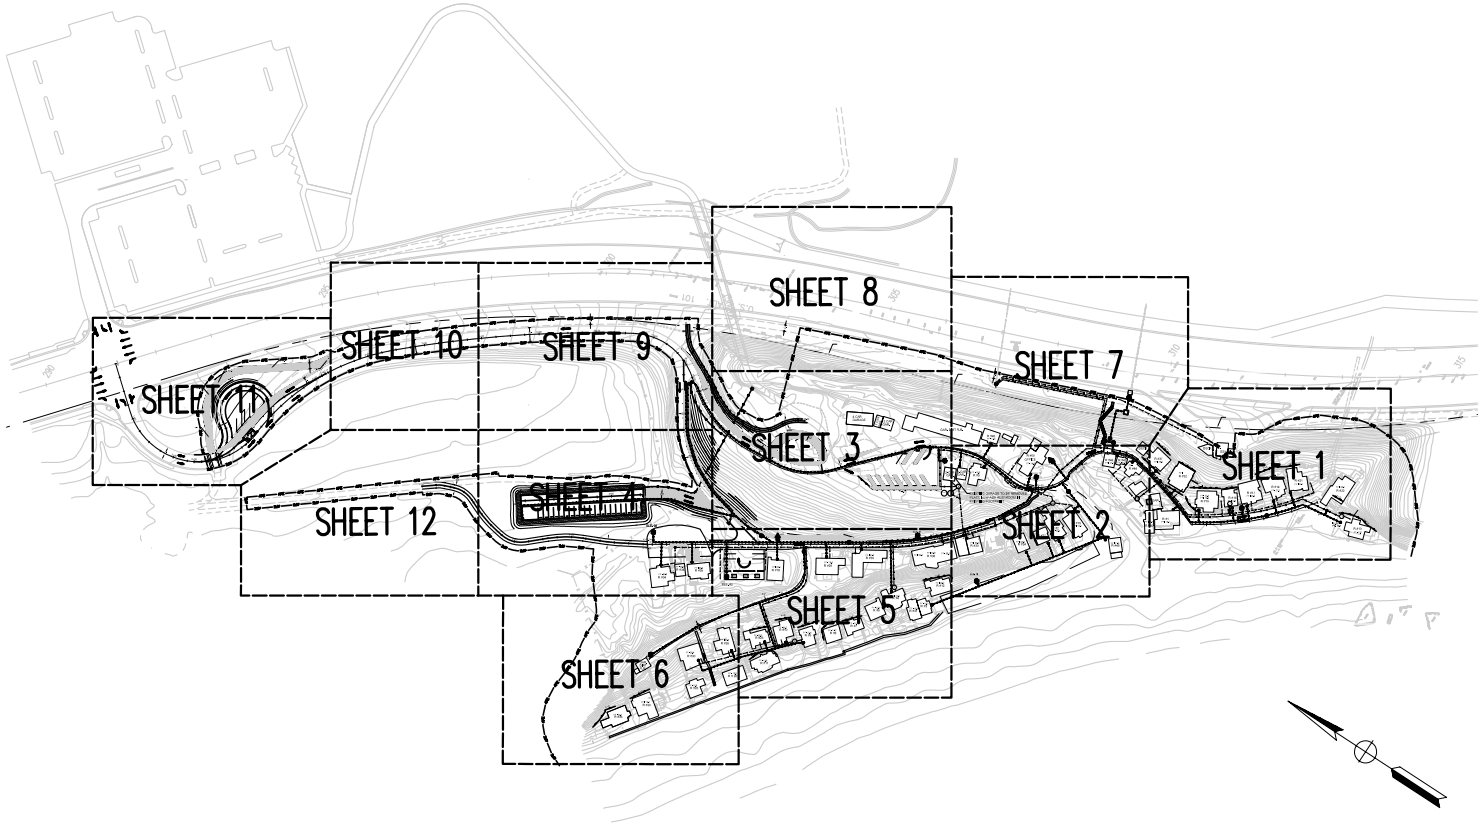

SCALE: 1"=333'

PROJECT SITE:	SHEET TITLE:
CRYSTAL COVE STATE PARK HISTORIC DISTRICT	FIGURE 2.2 SHEET K-1: PROJECT FEATURES- SHEET KEY