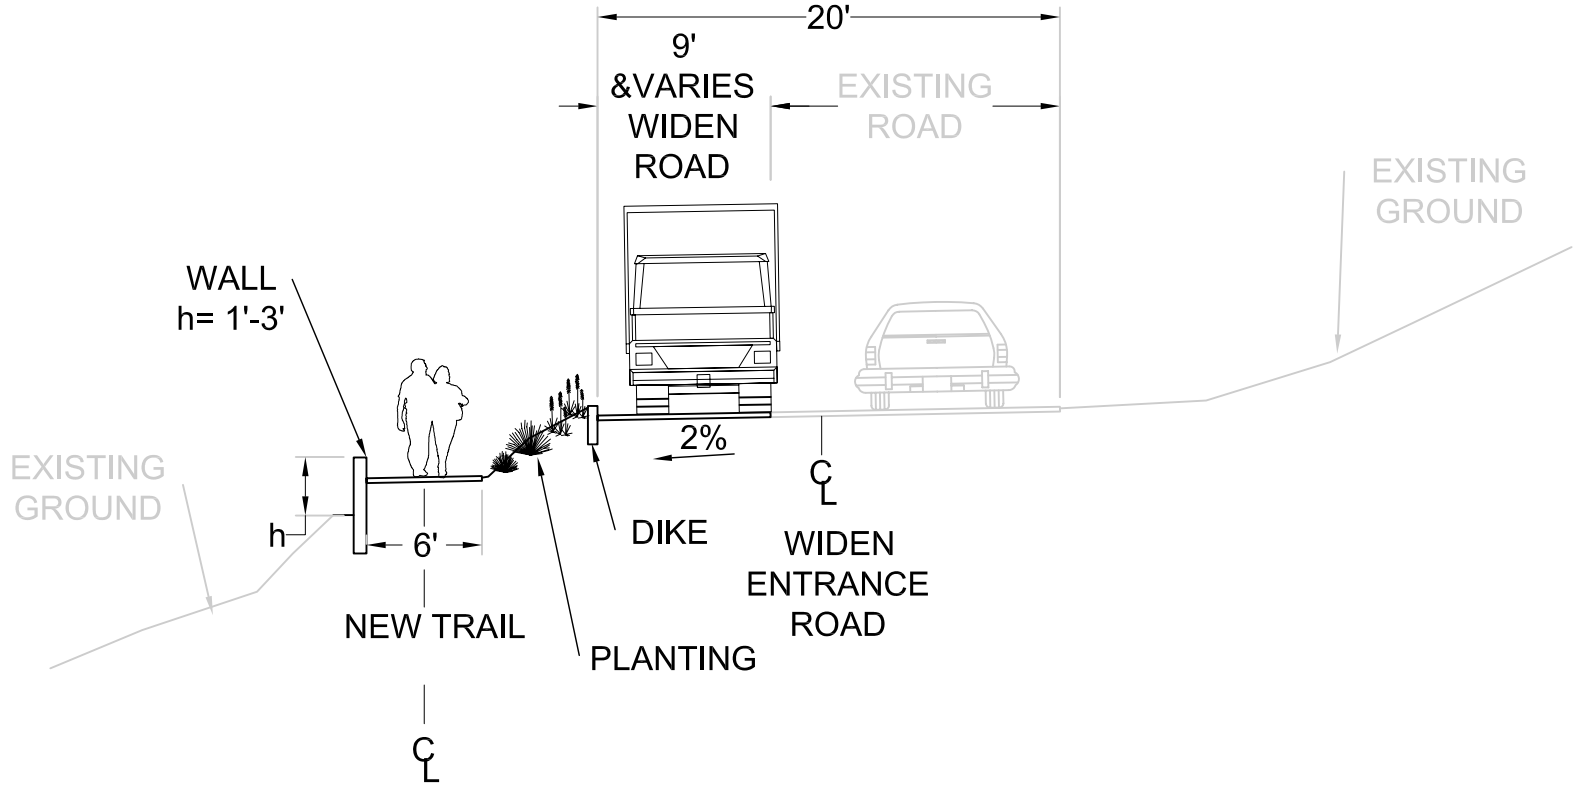

CROSS SECTION

SCALE : 1"=10'-0"

PROJECT SITE

CRYSTAL COVE STATE PARK
HISTORIC DISTRICT

SHEET TITLE

FIGURE 2.4 : ENTRANCE ROAD WIDEN/ NEW TRAIL