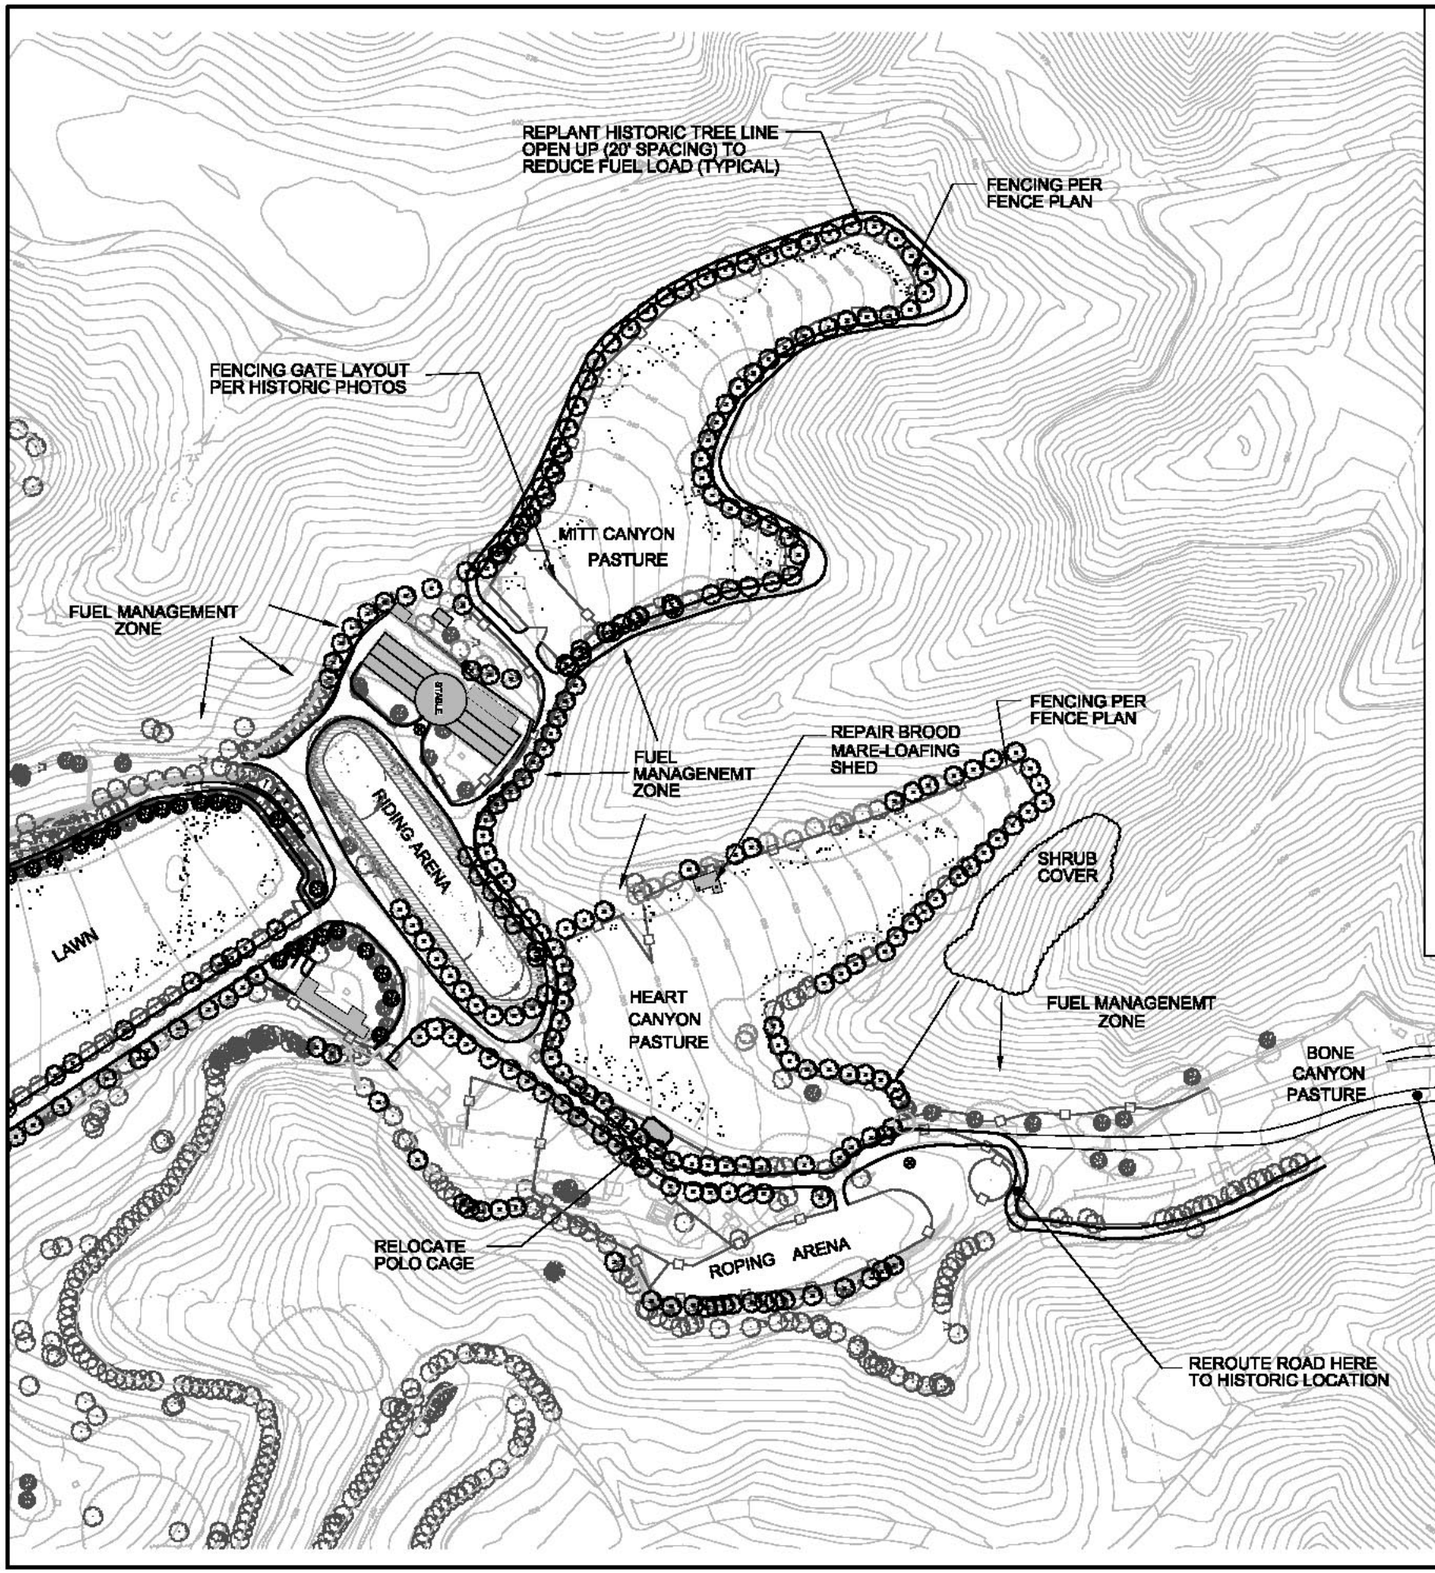

LEGEND

- EXISTING TREES
- REPLACEMENT TREES
- FENCING
- PASTURE COVER

GENERAL RECOMMENDATIONS:

1- REVEGETATE WITH GOOD PASTURE COVER.

2- IMPLEMENT ROTATION OF CROPS AND USE (OVER LONG TERM)

3- RECONTOUR CANYON FLOORS AS NECESSARY AND INSTALL BIOSWALES FOR FILTRATION.

4- RECONSTRUCT ALL FENCING PER FENCING PLAN

5- REMOVE ALL PIPE CORRALS AND OTHER MODERN ITEMS.

6- REPLANT HISTORIC TREE LINES, WITH MODIFIED SPACING TO REDUCE FUEL LOAD.

7- IMPLEMENT FUEL MODIFICATION PER FIRE MANAGEMENT PLAN.

HEART CANYON :

1- REPAIR AND RESTORE BROOD MARE-LOAFING SHED.

2- RELOCATE POLO CAGE TO STABLE AREA.

BONE CANYON :

1- TREAT SOIL FOR COMPACTION AND NITRATE BUILD-UP.

2- RECONTOUR CANYON FLOORS AS NECESSARY AND INSTALL BIOSWALES FOR FILTRATION.

3- REMOVE PAVED ROAD WAY INSTALL DRAINAGE UNDERGROUND.

RESOURCES AGENCY OF CALIFORNIA
DEPARTMENT OF PARKS AND RECREATION
SOUTHERN SERVICE CENTER

APPROVED: _____ DATE: _____

SHEET TITLE:
CONSERVATION PLAN
AREA #6
UPPER PASTURES

PROJECT SITE:
WILL ROGERS
STATE
HISTORIC PARK

REVISIONS
1 XX/XX/XX

DESIGNED	K. ADAMS
DRAWN	B.STEVENS
CHECKED	XXX
DATE	12/06/02
SCALE	AS SHOWN

PROJECT NO.
915-559-01

Z:\PROJECTS\AUTOCAD\