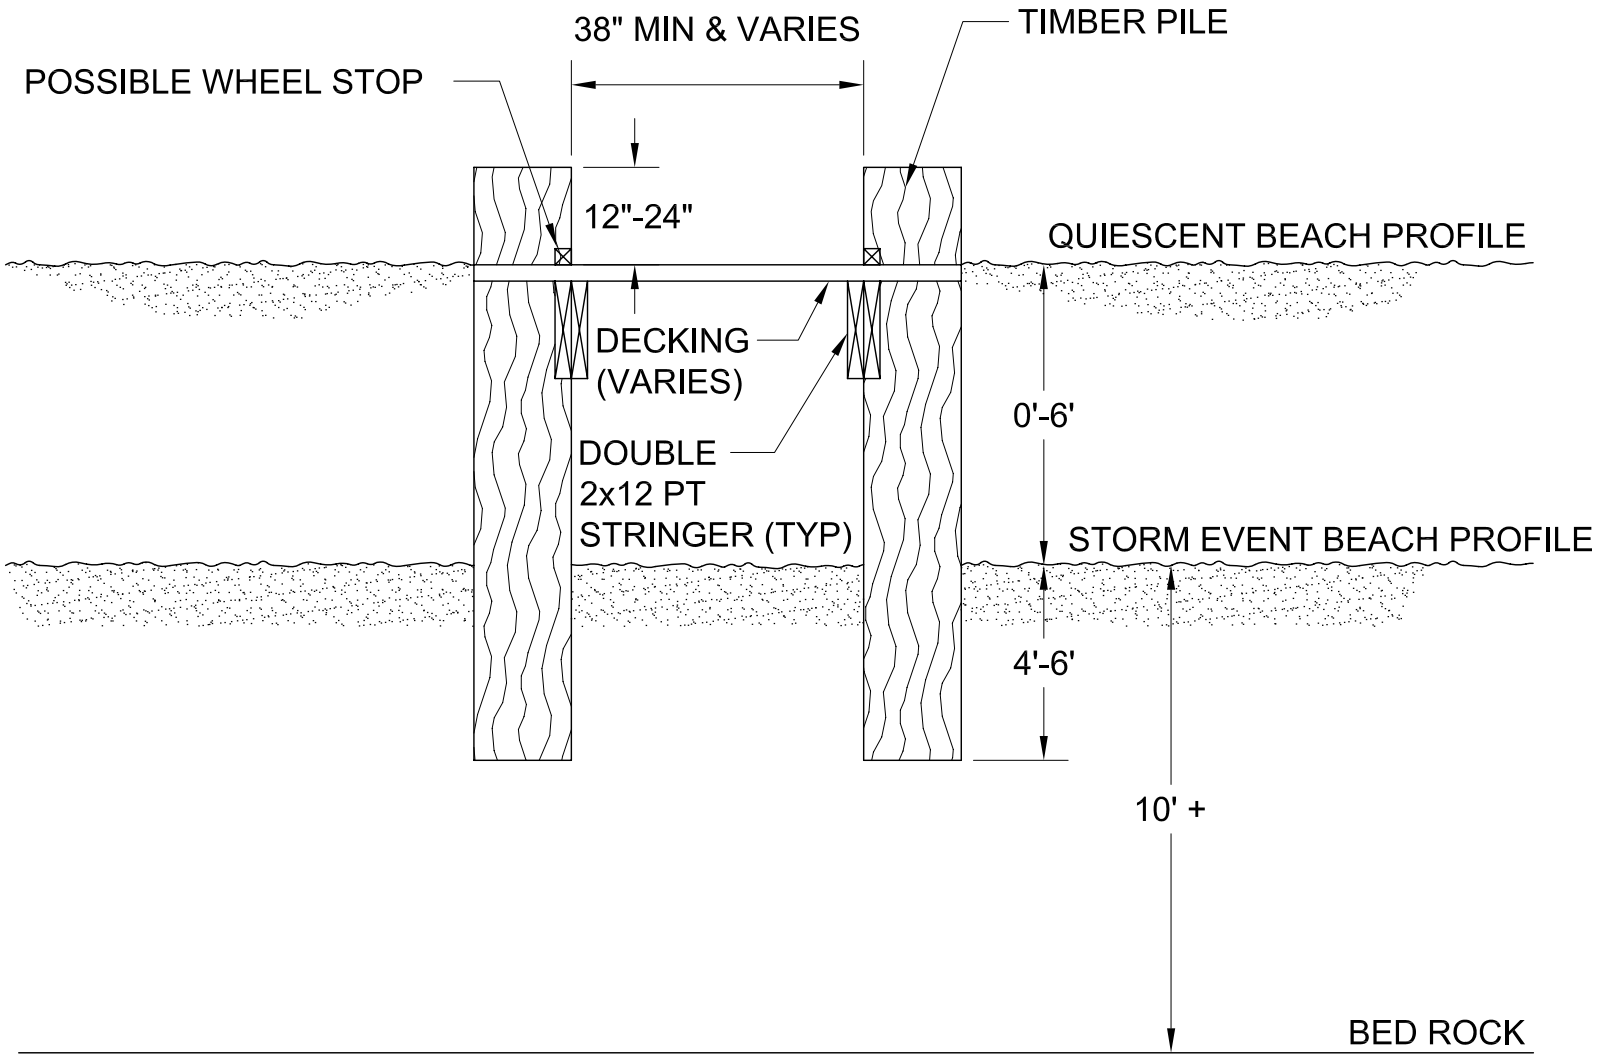

PROJECT SITE	SHEET TITLE
CRYSTAL COVE STATE PARK HISTORIC DISTRICT	*FIGURE 2.6 - BOARDWALK*